

SYMBOL DEFINITION		
A DIMENSION WITHOUT AN INSPECTION REPORT SYMBOL ( ) DOES NOT REQUIRE INSPECTION. IT MAY BE CONTROLLED ON THE INDIVIDUAL COMPONENT DRAWING.	TOTAL NO OF INSPECTIONS REQUIRED	27
	LAST NO. USED	21


MISSING SYMBOLS
NO MISSING SYMBOL NUMBER

DWG STATUS DATE	STG	REV	N/P	CHG	ZONE	REVISION HISTORY	AUTH	DR	APVD 1	APVD 2
19N003	R	03	-	-		ALL ACTIVE PARTS - CLEARED REV COLUMN; REDRAWN TO PD AND UPDATED PDM ATTRIBUTES	247796	JTV	FKV	RMD
21N005	R	04	-	-		02977112, 02962718, 02965400, 02962543, 12010566, 12010769, 12015010 & 12052489- ADDED WING CONSTRUCTION III VIEW	274984	CJP	CJP	EST
08DE05	R	05	-	-		02977112, 02962718, 02965400, 02962543, 12010566, 12010769, 12015010 & 12052489- UPDATED WING CONSTRUCTION III	275486	CJP	CJP	EST
25MY10	R	06	-	-		ALL ACTIVE PARTS - REVISED MAKE DIE SERIES NOTE, ADDED OPTIONAL CONSTRUCTION NOTE	410899	LHT	LHT	LHT
10AU15	R	07	-	-		02962718, 02977106, 02977369, 02984712, 12010769 & 12015010 - OBSOLETE	430437	LES	LES	VMR

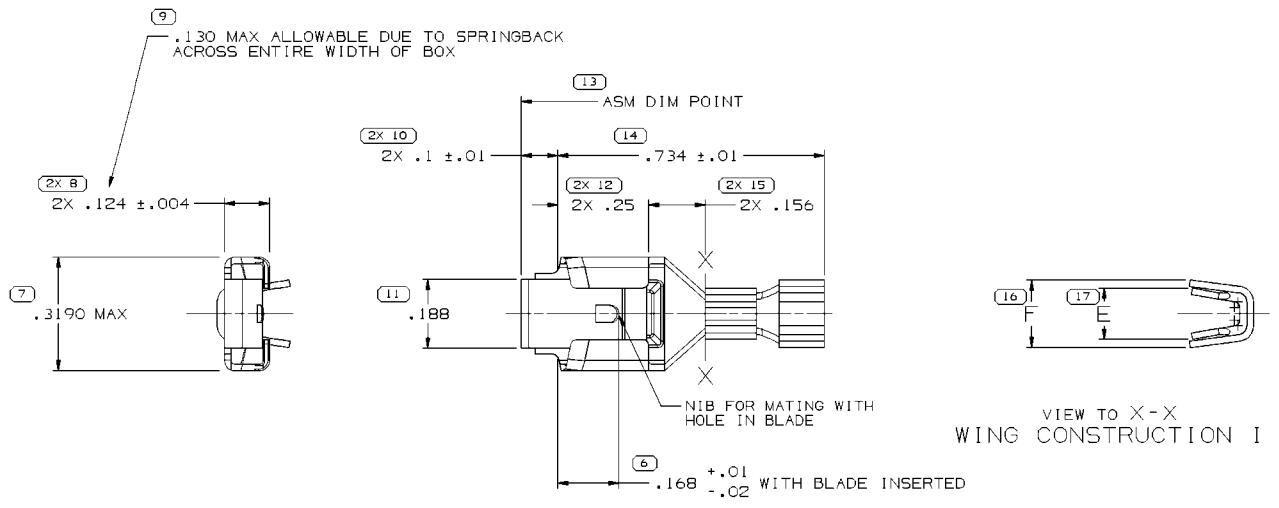


VIEW TO X-X
WING CONSTRUCTION I

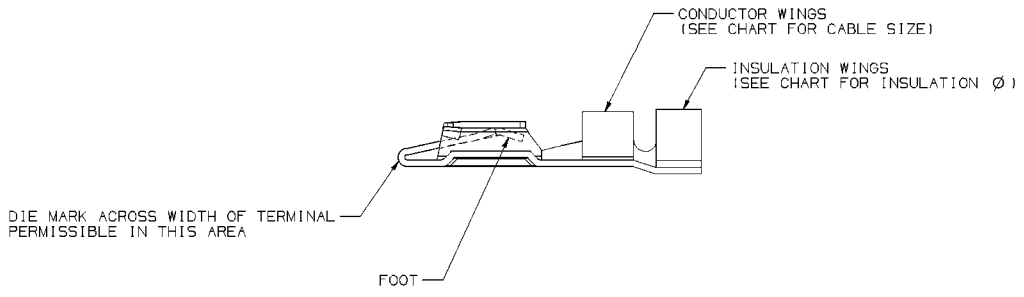

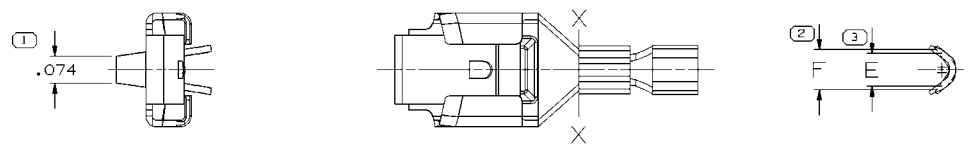

VIEW TO X-X
WING CONSTRUCTION II

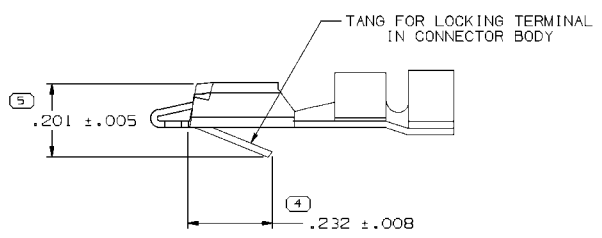



VIEW TO X-X
WING CONSTRUCTION III

NOTES

1. UNLESS OTHERWISE SPECIFIED AND/OR INDICATED: DIMENSIONS ARE TO FACE OF VIEW SHOWN AND AUTOMATICALLY ROUNDED BY COMPUTER FOR INSPECTION (SEE MATH MODEL FOR PRECISE DIMENSIONS). FOR ALL OTHER DIMENSIONS NOT SHOWN BUT REQUIRED FOR TOOL BUILD, SEE MATH MODEL FOR PRECISE TOOL PATH DATA.
2. "PXX" INDICATES "P" PLUS LAST TWO DIGITS OF MAKE DIE SERIES NUMBER (P01, P02, P03, ETC). OPTIONAL CONSTRUCTION COULD BE NOT "PXX" STAMP.
3. TO FIT .032 X .250 BLADE

UNPLATED PART NO	UNPLATED REV	UNPLATED N/P	UNPLATED MAT'L SIZE	UNPLATED MAT'L SPEC	TIN PLATED PART NO	TIN PLATED REV	TIN PLATED N/P	TIN PLATED MAT'L SPEC	SILVER PLATED PART NO	SILVER PLATED REV	SILVER PLATED N/P	SILVER PLATED MAT'L SPEC	FEATURES NIB	FEATURES TANG	FEATURES FOOT	CABLE SIZE (MM)	CABLE DIA (MM)	ID	TYPE	WING CONST	E±0.015	F±0.015
			0.180 X 1.188		12052489	A	04	M1588AAE ▲						X	X	0.8 - 0.5	2.40 - 2.03	19	102	III	.140	.165
			0.180 X 1.188		~~12040503~~	A	-	M1573058					X	X	X	0.8 - 0.5	3.13 - 2.03	19	104	III	.125	.195
			0.180 X 1.188		~~12015010~~	B	06	M1588AAE ▲						X	X	(2) 0.8 - 0.5	2.40 - 2.03	(2) 19	106	III	.190	.250
			0.180 X 1.188		12010771	B	02	M1588AAE ▲					X	X	X	0.35 - 0.22	2.08 - 1.12	23	102	I	.090	.145
			0.180 X 1.188		12010770	B	02	M1588AAE ▲						X	X	0.35 - 0.22	2.08 - 1.12	23	102	I	.090	.145
			0.180 X 1.188		~~12010769~~	C	05	M1573058					X	X	X	(2) 0.35 - 0.22	2.08 - 1.12	(2) 23	101	III	.150	.215
			0.180 X 1.188		12010566	C	04	M1588AAE ▲					X	X	X	0.8 - 0.5	2.40 - 2.03	19	102	III	.140	.165
			0.180 X 1.188		~~08900236~~	A	-	M1573058					X	X	X	0.22	1.19 - 1.02	24	101	II	.100/.080	.120/.100
12033824	E	02	0.180 X 1.188	M1403058										X	X	2.0 - 1.0	3.05 - 2.48	15	103	I	.145	.235
~~02984712~~	CB	03	0.018 X 1.188	M1403058											X	2.0 - 1.0	3.05 - 2.48	15	101	I	.140	.185
~~02984592~~	CC	-	0.018 X 1.188	M1403058									X		X	2.0 - 1.0	3.97 - 3.36	15	101	I	.140	.230
~~02984313~~	CB	-	0.018 X 1.188	M1403058											X	2.0 - 1.0	3.97 - 3.36	15	101	I	.140	.230
~~02984103~~	CD	-	0.018 X 1.188	M1403058	~~08917170~~	CD	-	M1573058					X		X	(2) 0.8 - 0.5	2.40 - 2.03	(2) 19	101	I	.190	.250
02977938	CC	02	0.018 X 1.188	M1403058									X		X	0.8 - 0.5	3.13 - 2.69	19	101	I	.135	.185
~~02977521~~	CC	-	0.018 X 1.188	M1403058					~~02977963~~	CC	-	V1403058			X	(2) 0.8 - 0.5	2.40 - 2.03	(2) 19	101	I	.190	.250
~~02977520~~	CB	-	0.018 X 1.188	M1403058											X	0.8 - 0.5	2.40 - 2.03	19	101	I	.135	.175
~~02977369~~	CB	04	0.018 X 1.188	M1403058	02977705	CB	03	M1573058						X	X	2.0 - 1.0	3.97 - 3.36	15	101	I	.140	.230
~~02977106~~	CB	03	0.018 X 1.188	M1403058	02977375	CB	02	M1573058						X	X	0.8 - 0.5	3.13 - 2.69	19	101	I	.135	.185
02973369	CC	02	0.018 X 1.188	M1403058	02977114	CC	02	M1573058					X	X	X	0.8 - 0.5	3.13 - 2.69	19	101	I	.135	.185
02965199	CC	03	0.018 X 1.188	M1403058	02965511	CC	02	M1573058	~~02977578~~	CC	-	V1403058	X	X	X	2.0 - 1.0	3.97 - 3.36	15	101	I	.140	.230
~~02965156~~	CC	-	0.018 X 1.188	M1403058	02965401	CC	03	M1573058					X		X	0.8 - 0.5	2.40 - 2.03	19	101	I	.135	.175
~~02962952~~	CC	-	0.018 X 1.188	M1403058	02965728	CC	03	M1573058	~~02977936~~	CC	-	V1403058	X		X	2.0 - 1.0	3.05 - 2.48	15	101	I	.140	.185
~~02962718~~	CD	05	0.018 X 1.188	M1403058	02977112	CD	04	M1573058						X	X	(2) 0.8 - 0.5	2.40 - 2.03	(2) 19	101	III	.190	.250
~~02962573~~	CB	-	0.018 X 1.188	M1403058	02965867	CB	03	M1573058	~~02973224~~	CB	-	V1403058		X	X	2.0 - 1.0	3.05 - 2.48	15	101	I	.140	.185
02962572	CB	02	0.018 X 1.188	M1403058	02965510	CB	03	M1573058						X	X	0.8 - 0.5	2.40 - 2.03	19	101	I	.135	.175
02962543	CE	04	0.018 X 1.188	M1403058	02965400	CE	05	M1573058	~~02965404~~	CD	-	V1403058	X	X	X	(2) 0.8 - 0.5	2.40 - 2.03	(2)19	105	III	.190	.250
02962508	CC	02	0.018 X 1.188	M1403058	02965141	CC	03	M1573058	~~02965345~~	CC	-	V1403058	X	X	X	0.8 - 0.5	2.40 - 2.03	19	101	I	.135	.175
02962447	CC	02	0.018 X 1.188	M1403058	02965142	CC	03	M1573058	~~02965399~~	CC	-	V1403058	X	X	X	2.0 - 1.0	3.05 - 2.48	15	101	I	.140	.185

(1) PROCESS SENSITIVE DIMENSION

DIMENSIONS ENCLOSED IN ( ) INDICATE REFERENCE DIMENSIONS AND NO TOLERANCE LIMITS ARE ESTABLISHED

DIMENSIONAL RANGE (IN)		CHART J
FROM / TO	0 / .500	>.500
TOLERANCE UNLESS OTHERWISE SPECIFIED		
	±.005	±.010
ANGULAR TOLERANCE ±2°		

A LINE DRAWN THROUGH A PART NUMBER INDICATES THAT PHYSICAL PARTS ARE NOT AVAILABLE FOR ORDERING.

PART NUMBERS THAT DO NOT HAVE A LINE PRESENT INDICATE THAT PHYSICAL PARTS ARE AVAILABLE FOR ORDERING.

CONTACT DELPHI SALES TO ASSURE AVAILABILITY OF PARTS.

DWG TYPE: PART DRAWING

STYLE

VOLUME (CM³) | DISTR CODE: D

UNLESS OTHERWISE SPECIFIED

THIS DOCUMENT IS IN ACCORDANCE WITH ASME Y14.5M-1994 AS AMENDED BY THE GM GLOBAL DIMENSIONING AND TOLERANCING ADDENDUM-2001. SEPARATE PATTERNS OF FEATURES MAY BE GAGED SEPARATELY REGARDLESS OF DATUM REFERENCES.

ALL DIMENSIONS ARE IN INCHES

REFERENCE

THIRD ANGLE PROJECTION

DO NOT SCALE

USE MATH DATA

CAD NX

DELPHI

DELPHI PACKARD ELECTRICAL/ELECTRONIC ARCHITECTURE

WARREN, OH

COPYRIGHT 2003 DELPHI CORPORATION AND/OR ITS AFFILIATES. ALL RIGHTS RESERVED. REVISED 2015

THIS DRAWING IS THE PROPERTY OF DELPHI CORPORATION AND CONTAINS DELPHI CONFIDENTIAL INFORMATION. THE REPRODUCTION, DISTRIBUTION AND UTILIZATION OF THIS DOCUMENT OR ITS RELATED CAD MATH DATA, AS WELL AS COMMUNICATION OF ANY CONTENT TO OTHERS, WITHOUT EXPRESS AUTHORIZATION, IS PROHIBITED.

		DATE
DR		
APVD1	J. LUIS TAPIA	19N003
APVD2	FRANCISCO KOPCA	19N003
APVD3	RICHARD DICINTIO	19N003
APVD4		
APVD5		

SUBSTANCES OF CONCERN AND RECYCLED CONTENT PER DELPHI 10949001

MATERIAL: SEE CHRT

DRAWING NAME: TAXI TERM F 56 SERIES

DRAWING NUMBER: 02962874

SIZE	SCALE	FRAME NO	SHEET NO	STG	REV	N/P
A0	5:1	1 OF 1	1 OF 13	R	07	-